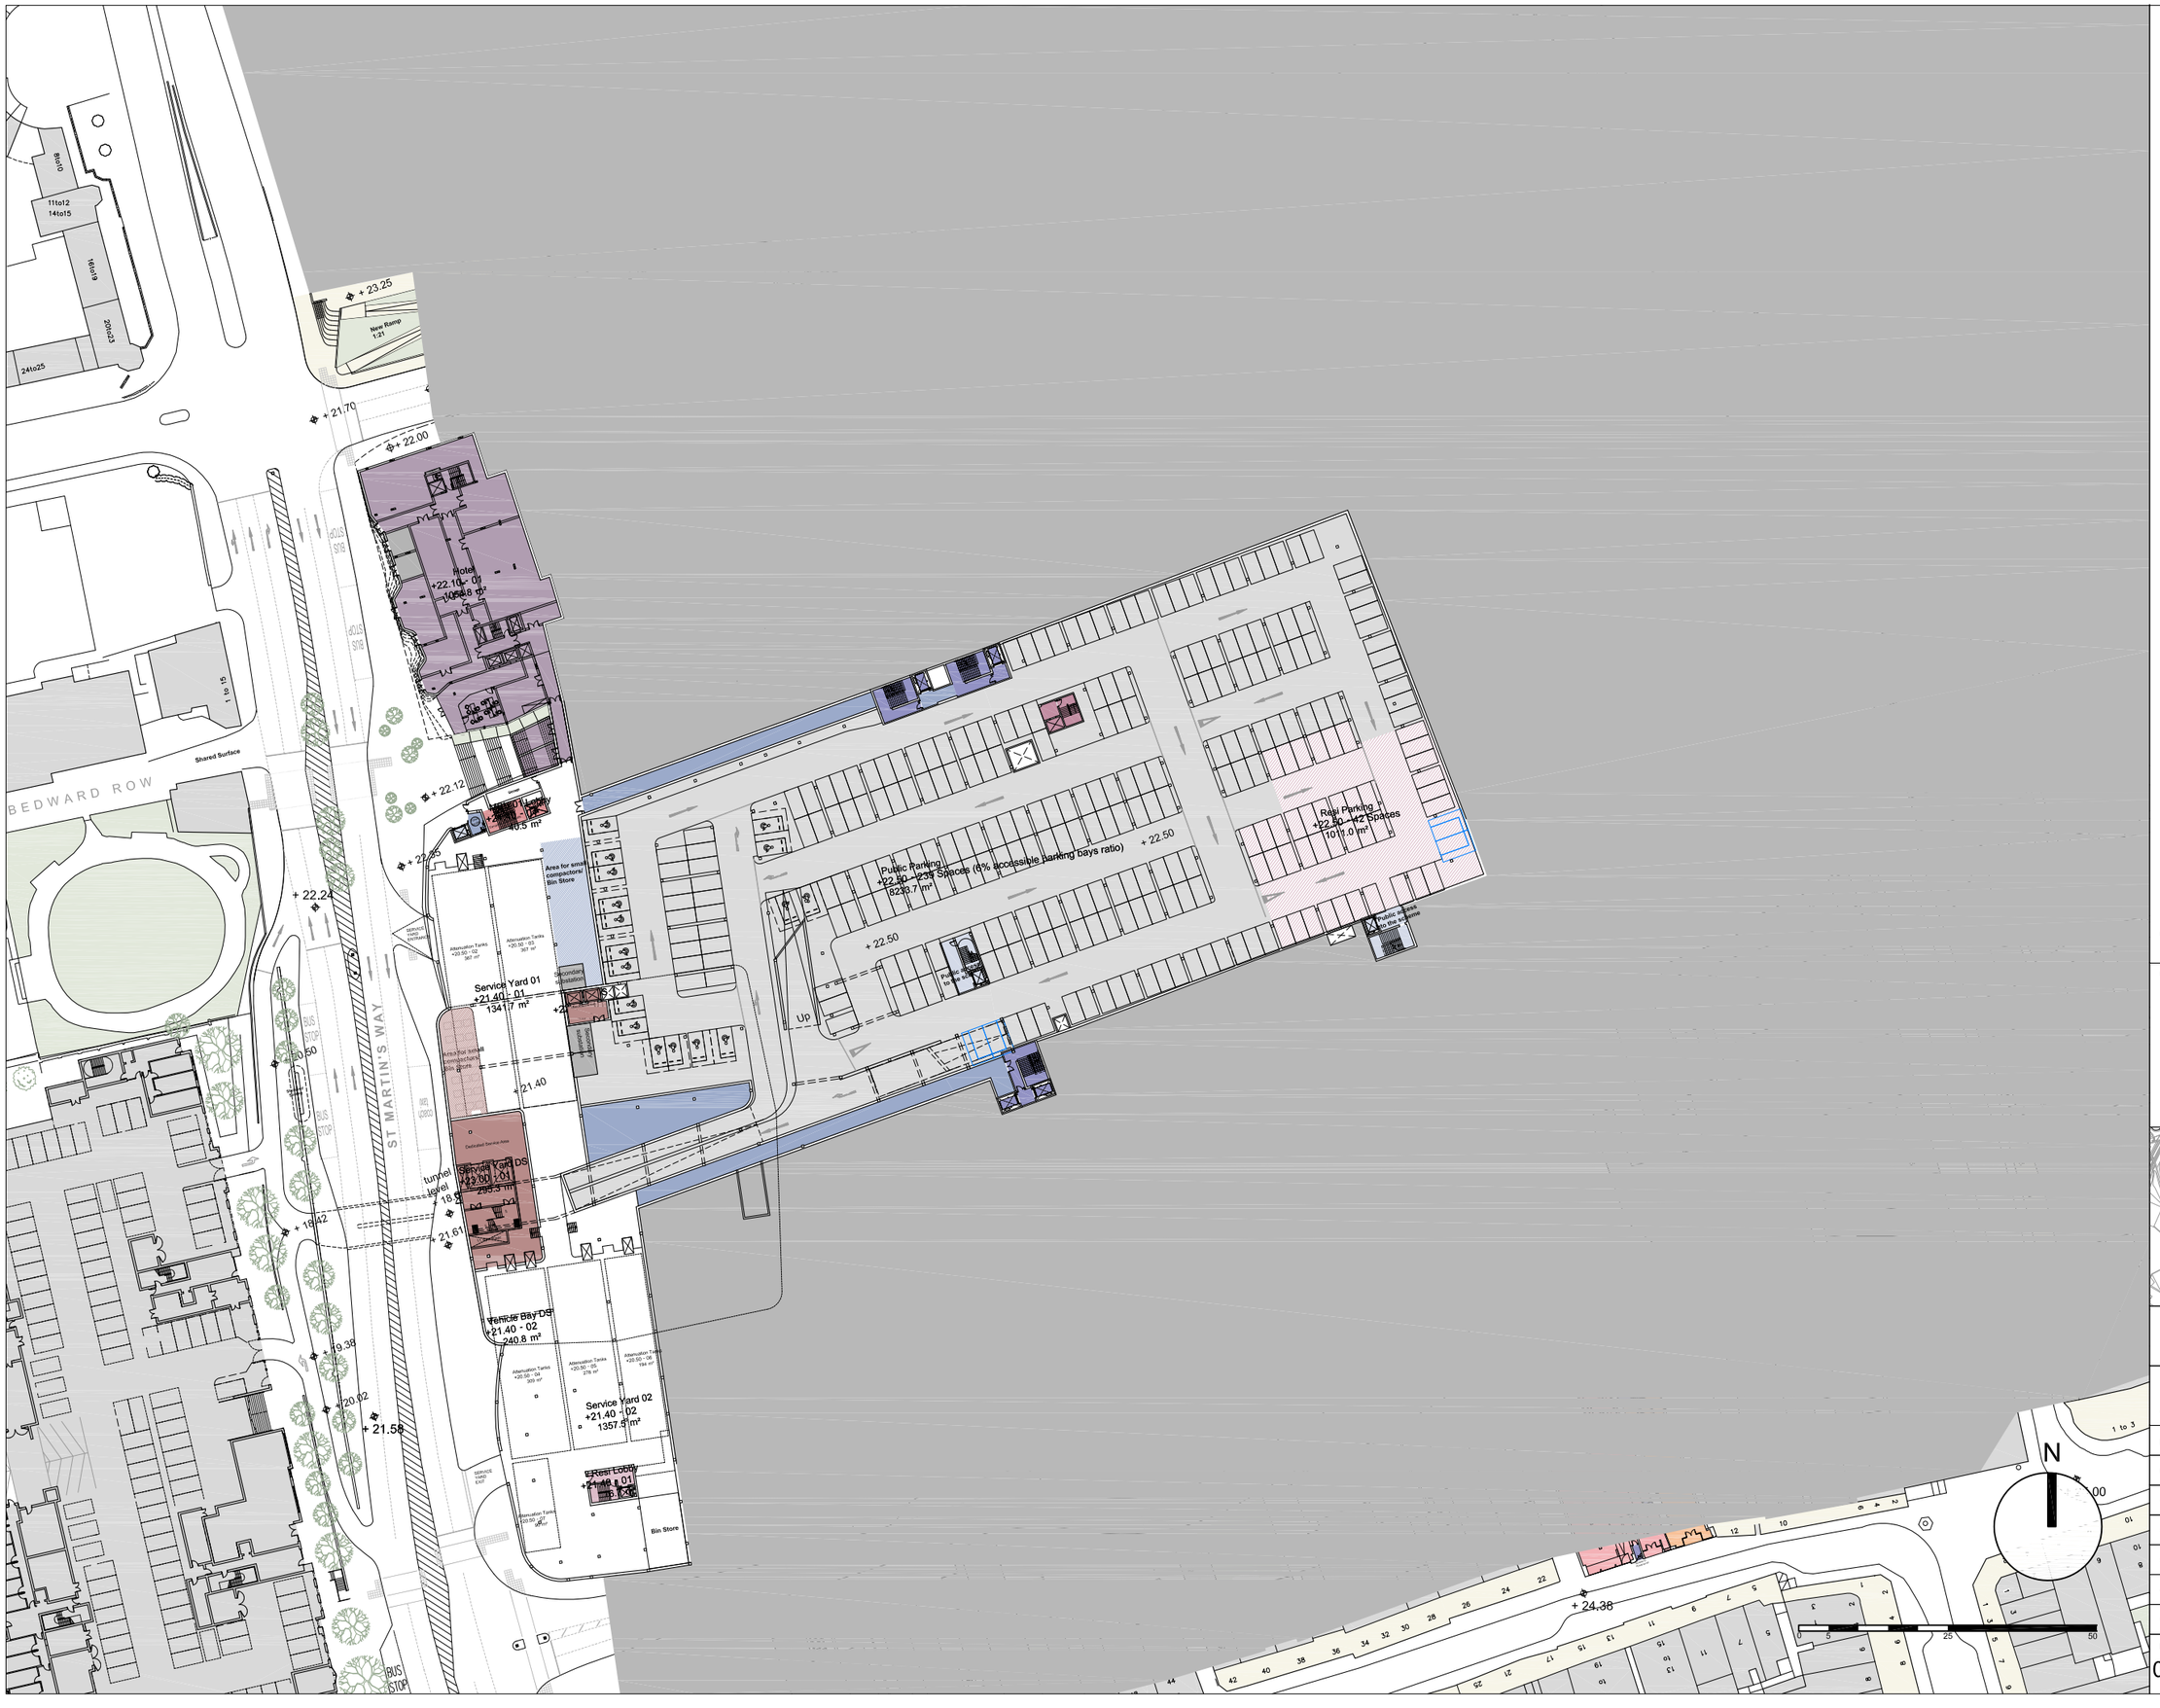

KEY

- SHOP UNIT (SU) - Less than 300 sqm footprint
  Crosshatch Indicates Internalised trading area
- LARGE SHOP UNIT (LSU) 300 sqm - 500 sqm footprin
  Crosshatch indicates internalised trading area
- MAJOR SHOP UNIT (MSU) 500 sqm+ footprint
  Crosshatch Indicates Internalised trading area
- ANCHOR STORE
- MARKET
- FOOD & BEVERAGE UNIT
  Crosshatch indicates internalised trading area
- RESIDENTIAL
- LEISURE
- HOTEL
- OFFICES
- LANDLORD - PUBLICLY ACCESSIBLE
- LANDLORD - BACK OF HOUSE
- LANDLORD - VERTICAL TRANSPORTATION
- LANDLORD - PRIVATE
- CIVIC
- HARD LANDSCAPING
  Crosshatch indicates shared surface
- SOFT LANDSCAPING
- BUILDING IN CONTEXT

rev no	date	issue description	drawn / checked
M	16-04-12	Updated Scheme - see clouded area	KV / CH

revisions

notes

Dimensions govern. Do not scale drawings.
All dimensions are in millimeters unless noted otherwise.
All dimensions shall be verified on site before proceeding.
All discrepancies to be notified in writing to ACME.
This drawing is to be read in conjunction with all relevant architectural and engineers information.
All rights reserved, Copyright ACME Ltd.
Area measurements must not be taken to represent contractual documentation.

This drawing may contain data under lease from Ordnance Survey. Unauthorised reproduction infringes crown copyright.
License No LA0100049046 2012

acme
76 Tabernacle Street, London EC2A 4EA, United Kingdom
Tel +44 (0)20 7998 6319
M: mail@acme.ac W: www.acme.ac

client	Cheshire West & Chester Council HQ, 58 Nicholas Street Chester CH1 2NP
project	Chester Northgate
number	091
drawing title	Level B 02 Plan
scale	1:1000@A3
status	Planning
date	06.05.2016
drawn by	NC / LP
checked by	FL

project no	company	category	level	drawing no	rev no
091	ACME	ST	2	B2-1003	M